Permit #F00144082

FilmL.A., Inc.
6255 W Sunset Blvd, 12th Floor
Hollywood, CA 90028
t: (213)977-8600 - f: (213)977-8601
www.filmla.com

Summary Information

Permit No: F00144082 **Type of Permit:** FILMING **Release Date:** 11/01/2018

Production Company TWENTIETH CENTURY FOX TELEVISION

Insured Company Name FOX ENTERTAINMENT GROUP INC

Contact Phone No. 1 310-369-1000
Contact Phone No. 2 310-696-5734
Fax
Address 10201 W PICO BLVD, BUILDING 1
LOS ANGELES, California 90064

Production Title SPEECHLESS EP310

Type of Production TV Sitcom

Producer RYAN JANATA

Director MOLLY MCGLYNN

1st AD MARTY JEDLICKA

Production Manager SEAN WHITTLER

FilmL.A. Coordinator Cody Penwell

Location Manager NICK CHANDLER
Primary Phone Mobile - 561-445-1526
Secondary Phone

Location Assistant DAVID ROSE
Primary Phone Mobile - 323-804-3588
Secondary Phone

Fees

Posting 300	$69.00
Posting Max	$621.00
Notification Charge	$170.00
FILMLA NON-REFUNDABLE FILM APPLICATION FEE	$685.00
LA CITY LANE AND STREET CLOSURE FEE	$312.00
LA CITY FIRE DEPARTMENT SPOT CHECK SURCHARGE	$85.00

Total Permit Fee $1,942.00

Number of Locations 2

NOT A PERMIT

FilmL.A., Inc.
6255 W Sunset Blvd, 12th Floor
Hollywood, CA 90028
t: (213)977-8600 - f: (213)977-8601
www.filmla.com

Summary Information — Location

Permit Number	F00144082	**Location Manager**	NICK CHANDLER
Production Company	TWENTIETH CENTURY FOX TELEVISI...	Primary Phone	Mobile - 561-445-1526
Insured Company	FOX ENTERTAINMENT GROUP INC	Secondary Phone	
Production Title	SPEECHLESS EP310		

Location Address 10320 Rossbury Pl, Los Angeles, CA, 90064

Location Type Private Residence

Prep Dates 11/2/2018 - 11/2/2018 07:00 - 10:00 1 day

Film Dates 11/2/2018 - 11/3/2018 10:00 - 04:00 1 day

Strike Dates 11/3/2018 - 11/3/2018 07:00 - 19:00

Open or Closed to the Public Closed

Generic Conditions

*Certain service and personnel fees required by jurisdictional agencies are not collected by FilmL.A. Any such fees must be paid directly to the appropriate agency, and a separate invoice will be provided to the permittee.
*LA CITY AND/OR LA COUNTY FIRE CHECKLIST ATTACHED TO FINAL PERMIT. THE PERMITTEE IS RESPONSIBLE FOR COMPLETING CHECKLIST PRIOR TO FILMING ACTIVITY AT THIS LOCATION. NON COMPLIANCE MAY RESULT IN ASSIGNMENT OF A FIRE OFFICER.
All closures impacting sidewalks must be implemented per WATCH manual, CA MUTCD TA-28 & TA-29
Community Survey Obtained
Equipment staging and vehicles may park on one side of the street only.
Must Maintain 5' Clearance on Sidewalks/Walkways
Must maintain local/emergency access
No cast or crew parking on area streets
No interference with merchant activity.
Number of uniformed officers listed on the permit is a minimum requirement. Permittee remains responsible for deploying a sufficient number of uniformed officers to provide traffic and crowd control to ensure the safety of the film crew and the public.
Traffic control must be done in accordance w/MUTCD
Traffic Officers Required
Uniformed officers shall have a copy of the film permit in their possession and are required to confirm that all traffic control signage devices are in place.

Please see attached documents F00144082-Agent_Letter.pdf
Rossbury Pl (closure) Motor Ave & Cheviot Dr - Speechless.pdf

NOT A PERMIT

FilmL.A., Inc.
6255 W Sunset Blvd, 12th Floor
Hollywood, CA 90028
t: (213)977-8600 - f: (213)977-8601
www.filmla.com

Summary Information — Location

Permit Number F00144082
Production Company TWENTIETH CENTURY FOX TELEVISI...
Insured Company FOX ENTERTAINMENT GROUP INC
Production Title SPEECHLESS EP310

Location Manager NICK CHANDLER
Primary Phone Mobile - 561-445-1526
Secondary Phone

Equipment on Location

Type	Quantity
5 or 10 ton trucks	4
Cast/Crew vehicles	65
Condors	1
Cube Trucks	4
Generator	1
Honey Wagons	1
Motor Homes	2
Picture vehicles	2
Trailers	2
Vans	4

Personnel on Location

Type	Quantity
Cast	5
Crew	65
Extras	15
Off-Duty/Active LAPD Officer(s)	2
Spot Check	1

Filming Activities Emergency vehicles with flashing lights; Equipment on property; Equipment on sidewalk only.; Equipment on sidewalk, in curb lane & across street; Exterior Dialogue; Exterior establishing shots; Interior Dialogue; Wetdown; Christmas scene. Hero family gets woken up in the middle of the night after their Christmas tree catches fire. We only see the aftermath (no fire, no smoke effects).; Condor, lighting balloon, camera and equipment on property, across the street and in curb lane. Picture cars; Fire truck and news van.; Dog ;

Jurisdiction **Political:** Los Angeles City - Council District 05 **Police:** Los Angeles Police Department **Fire:** Los Angeles City

Thomas Guide **Page:** 632 **Grid:** F6

Approvals

FILMLA. CLOSURES	Yulizza Ramirez
LOS ANGELES CITY DEPARTMENT OF PUBLIC WORKS	Vanessa Martin
LOS ANGELES CITY POLICE DEPARTMENT	Gabriel Aleman

Parking

Base Camp
Location Type : 10201 W PICO BLVD, Los Angeles, CA, 90035
Other Location

Crew Parking
Location Type : 10201 W PICO BLVD, Los Angeles, CA, 90035
Other Location

Posting "No Parking" signs
BS OF ROSSBURY PL FROM MOTOR AVE TO CHEVIOT DR.
WS OF MOTOR AVE FROM DUNLEER DR TO CHEVIOT DR.
SS OF CHEVIOT DR. FROM MOTOR AVE WEST 200 FT
SS OF CHEVIOT DR. FROM ROSSBURY PL EAST 200FT

NOT A PERMIT

FilmL.A., Inc.
6255 W Sunset Blvd, 12th Floor
Hollywood, CA 90028
t: (213)977-8600 - f: (213)977-8601
www.filmla.com

Summary Information — Location

Permit Number	F00144082	**Location Manager**	NICK CHANDLER
Production Company	TWENTIETH CENTURY FOX TELEVISI...	Primary Phone	Mobile - 561-445-1526
Insured Company	FOX ENTERTAINMENT GROUP INC	Secondary Phone	
Production Title	SPEECHLESS EP310		

Approximate Footage more than 1800 **Log Number** 221574

Date(s) 11/2/2018 to 11/2/2018 **Time(s)** 00:00 to 00:00

Posting "No Parking" signs SS ROSSBURY PL., MOTOR AVE- WEST 200'

Approximate Footage 0 - 300 **Log Number** 221575

Date(s) 11/3/2018 to 11/3/2018 **Time(s)** 07:00 to 19:00

Lane / Full Closure FULL CLOSURE- ROSSBURY PL., MOTOR AVE- CHEVIOT HILLS DR

Approximate Footage 0 - 300

Date(s) 11/2/2018 to 11/2/2018 **Time(s)** 10:00 to 04:00

NOT A PERMIT

Permit #F00144082

FilmL.A., Inc.
6255 W Sunset Blvd, 12th Floor
Hollywood, CA 90028
t: (213)977-8600 - f: (213)977-8601
www.filmla.com

Summary Information — Location

Permit Number	F00144082	**Location Manager**	NICK CHANDLER
Production Company	TWENTIETH CENTURY FOX TELEVISI...	Primary Phone	Mobile - 561-445-1526
Insured Company	FOX ENTERTAINMENT GROUP INC	Secondary Phone	
Production Title	SPEECHLESS EP310		

Location Address 10330 Rossbury Pl, Los Angeles, CA, 90064

Location Type Private Residence

Film Dates 11/2/2018 - 11/2/2018 07:00 - 22:00 1 day

Open or Closed to the Public Closed

Generic Conditions

*Certain service and personnel fees required by jurisdictional agencies are not collected by FilmL.A. Any such fees must be paid directly to the appropriate agency, and a separate invoice will be provided to the permittee.
*LA CITY AND/OR LA COUNTY FIRE CHECKLIST ATTACHED TO FINAL PERMIT. THE PERMITTEE IS RESPONSIBLE FOR COMPLETING CHECKLIST PRIOR TO FILMING ACTIVITY AT THIS LOCATION. NON COMPLIANCE MAY RESULT IN ASSIGNMENT OF A FIRE OFFICER.
Community Survey Obtained
Equipment staging and vehicles may park on one side of the street only.
Must Maintain 5' Clearance on Sidewalks/Walkways
Must maintain local/emergency access
No cast or crew parking on area streets
No interference with merchant activity.
No interference with vehicular or pedestrian traffic

Equipment on Location

Type	Quantity
5 or 10 ton trucks	4
Cast/Crew vehicles	65
Cube Trucks	4
Generator	1
Honey Wagons	1
Motor Homes	2
Portable restrooms	1
Stakebed Trucks	2
Trailers	3
Vans	4

Personnel on Location

Type	Quantity
Cast	5
Crew	65
Extras	5
Spot Check	1

Filming Activities Equipment on property; Equipment on sidewalk, in curb lane & across street; Exterior establishing shots; Interior and exterior dialogue; Utilizing Posting from Location: (LOC:483860) 10320 Rossbury Pl, Los Angeles, CA, 90064 ;

NOT A PERMIT

FilmL.A., Inc.
6255 W Sunset Blvd, 12th Floor
Hollywood, CA 90028
t: (213)977-8600 - f: (213)977-8601
www.filmla.com

Summary Information — Location

Permit Number	F00144082	**Location Manager**	NICK CHANDLER
Production Company	TWENTIETH CENTURY FOX TELEVISI...	Primary Phone	Mobile - 561-445-1526
Insured Company	FOX ENTERTAINMENT GROUP INC	Secondary Phone	
Production Title	SPEECHLESS EP310		

Jurisdiction	**Political:** Los Angeles City - Council District 05	**Police:** Los Angeles Police Department	**Fire:** Los Angeles City
Thomas Guide	**Page:** 632	**Grid:** F6	
Approvals	LOS ANGELES CITY POLICE DEPARTMENT		Gabriel Aleman

Parking

Base Camp	10201 W PICO BLVD, Los Angeles, CA, 90035	**Crew Parking**	10201 W PICO BLVD, Los Angeles, CA, 90035
Location Type : Other Location		Location Type : Other Location	

NOT A PERMIT

APPOINTMENT OF FILM THIS PRODUCTION SERVICES, INC. AS AUTHORIZED AGENT AND REPRESENTATIVE

I certify that I am a representative of 20th Century Fox Television ("Principal") and am
Name of "Principal" / Production Company
authorized to enter into binding contractual agreements on Principal's behalf provided Principal has pre-approved such agreements. I further certify that I am authorized by principal to appoint other representatives and agents for Principal and to give such representatives and agents authority to enter into and bind Principal to agreements relating to the issuance and compliance with location film (e.g. theatrical, television, commercial, and other motion picture filming) and still photographic permits, including the permits themselves and any riders to such permits. Acting on the behalf of Principal in my capacity as it's authorized representative, I appoint Film This Production Services, Inc. (a.k.a. Film This) and it's employees and agents ("Film This") as Principal's authorized representatives and agents to apply for and receive location film (e.g. theatrical, television, commercial, and other motion picture filming) and still photographic permits on behalf of Principal through the *FILML.A., INC.* for any city , county or other jurisdiction where *FILML.A., INC.* operates, in accordance with Principal's instructions, to negotiate, discuss, accept, modify, agree to bind the Principal to the terms and conditions of such permits (including any restrictions and/or community guidelines applicable to any such permit) and to execute such permits on behalf of Principal. Principal understands, acknowledges and agrees that it (and/or it's insurer) remains responsible for liable and all obligations imposed by or incidental to any permit or rider issued to Principal signed by an employee or agent of (including any coordinator, runner or messenger used by) Film This. Principal further agrees to comply with the terms and conditions of any such permits and hereby appoints Film This as an authorized representative to facilitate compliance with such terms and conditions following issuance of such permits and to enter into agreements for Principal with respect thereto. Any person, City, agency, entity or organization (including *FILML.A., INC.* and any city, county or other jurisdiction where *FILML.A., INC.* operates) may rely on this appointment and not need obtain any further authorization for any act described herein. An original or faxed copy of this appointment shall be sufficient and may be treated as an original for all purposes. The appointment may be revoked by Principal at anytime in writing delivered to *FILML.A., INC.*, but in any case shall expire one (1) year from the date of execution set forth below.

I declare under penalty of perjury under the laws of the State of California that I am authorized to appoint Film This as an agent for Principal and based on that authority I hereby appoint Film This as Principal's agent as set forth herein.

Dated 8/15/18

By Nick Chandler
Representative's Signature

20th Century Fox Television	10201 W Pico Blvd Building 104, 3rd floor
Name of "Principal" (Production Company)	Principal's Address
Nick Chandler	Los Angeles, CA 90064
Print Princpal Representative's Name	City, State, Zip Code
Location Manager	561-445-1526
Representative's Title (i.e. UPM, Loc Mgr)	Principal's Telephone Number

INSURANCE PERMIT

Permit #F00144082

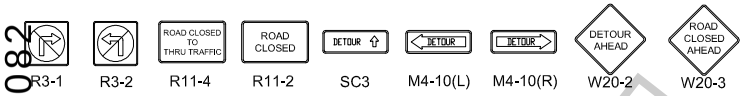

Ⓢ TRAFFIC SIGNAL
● TRAFFIC CONE
TYPE I W/ SIGN
HIGH LEVEL WARNING DEVICE

ALL TRAFFIC CONTROL WILL BE INSTALLED TO MEET OR EXCEED THE LATEST CA-MUTCD MINIMUM REQUIREMENTS

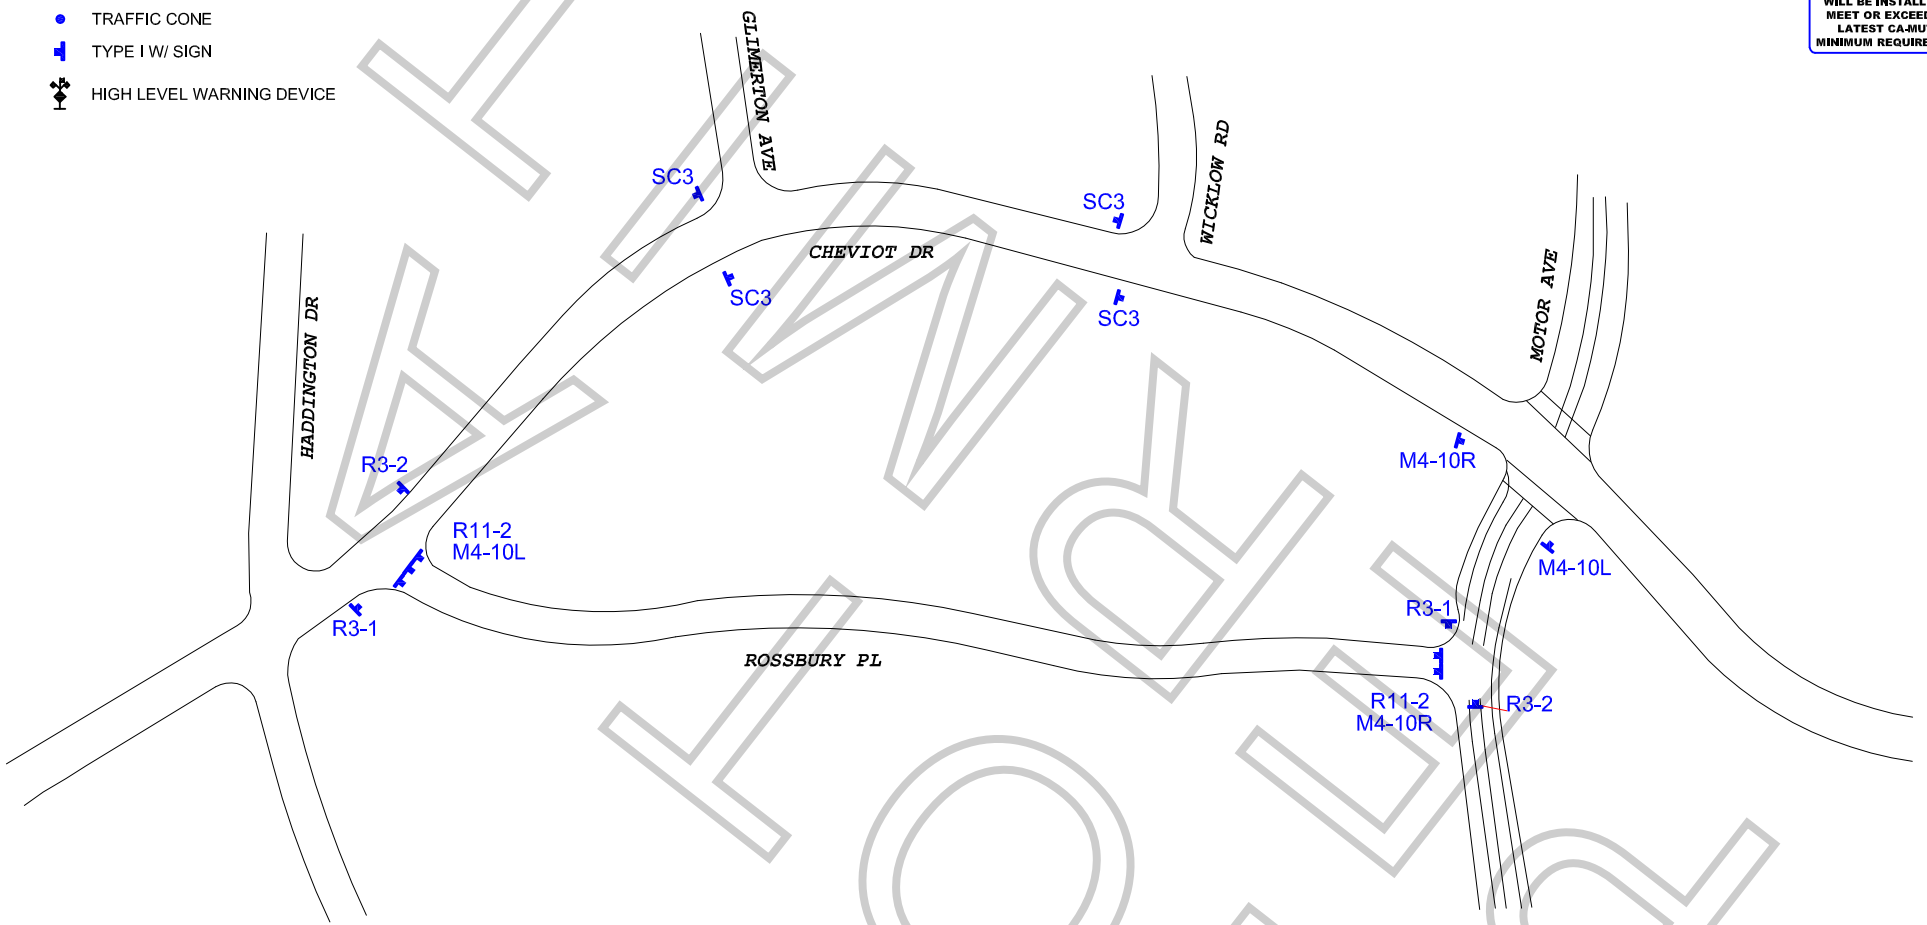

WORK ZONE TRAFFIC CONTROL PLAN
GENERAL NOTES

1. DATE/TIME: 11-2-18 FROM 10:00 HOURS TO 11-3-18 04:00 HOURS.

2. ALL SIGNING, STRIPING, AND TRAFFIC CONTROL DEVICES SHALL CONFORM TO THE (CURRENT) STATE OF CALIFORNIA DEPARTMENT OF TRANSPORTATION (CALTRANS) STANDARD PLANS AND STANDARD SPECIFICATIONS, CALIFORNIA MUTCD, AND ANY ADDENDUMS THERETO, AND AS SHOWN ON THESE PLANS, SYMBOLS AND ABBREVIATIONS USED ARE SHOWN ON CALTRANS STANDARD PLANS.
3. THERE WILL BE NO INTERFERENCE WITH TRAFFIC SIGNALS OR CROSSWALKS.
4. CONES WILL BE 28" MINIMUM HEIGHT AND HAVE REFLECTORIZED SLEEVES FOR NIGHT WORK.
5. POLICE WILL DIRECT TRAFFIC IF NECESSARY.

TCP FOR: 20TH CENTURY FOX: "SPEECHLESS"

LOCATION:
ROSSBURY PL BTWN MOTOR AVE AND CHEVIOT DR
FULL STREET CLOSURE
LOS ANGELES, CALIFORNIA

CONTACT: NICK CHANDLER
PH# 561-445-1526
ELISA SMITH
OFFICE# 213-763-9000

JCL TRAFFIC SERVICES
(213) 622-9775
C31-CA Lic # 805357

DATE	REVISIONS	DRAFTER: MARIO MENJIVAR
		SCALE: N.T.S.
		FILM LA:

FINAL COPY